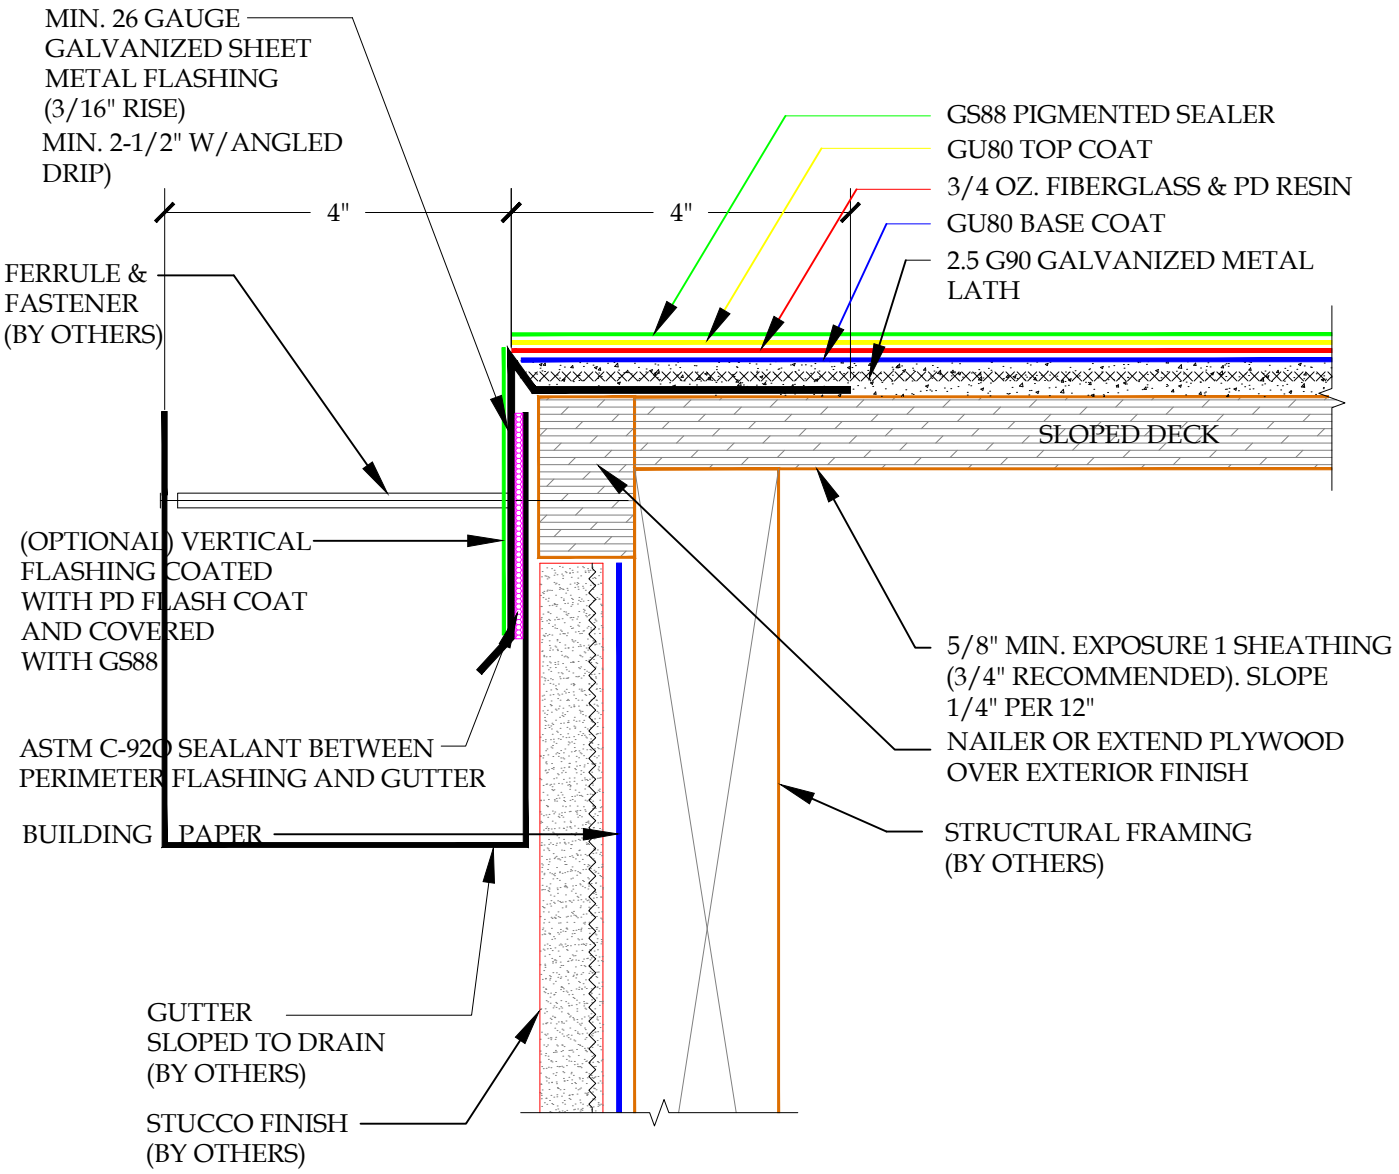

DETAIL-EDGE METAL TO GUTTER-INCLEMENT WEATHER

SCALE: N.T.S

PLI DEK®

41610 Date St., Suite 104 * Murrieta, CA. 92562
Phone: 800.364.0287 * Fax: 951.834.9555
WWW.PLIDEK.COM

These waterproofing procedures are not to be used for permit and should be reviewed by the project architect. The waterproofing procedures are not complete plans or specifications and a professional design professional should be contacted prior to performing major waterproofing and repairs.

System: Pli-Dek System ICC-ES ESR-2097

Detail: EDGE METAL TO GUTTER-INCLEMENT WEATHER

Job:	
Date:	08-04-2016
Dwn:	M.K.

Drawing Number: PD-12-IW