NOTE:

- ALL FLASHING SEAMS SHOULD BE INSTALLED AS TO NOT "BUCK WATER".
- SEAL ALL SEAMS, NOTCHES, AND OVERLAPS.
- EMBED SEALANT BETWEEN OVERLAP SEAMS AND JOINTS.
- ALL FLASHING IS MINIMUM 26 GAUGE GALVANIZED.

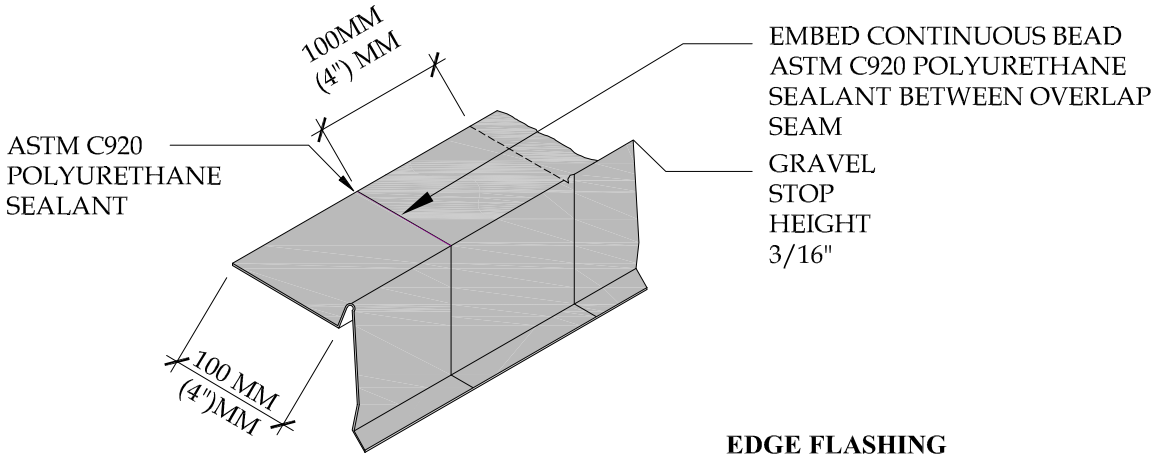

EDGE FLASHING

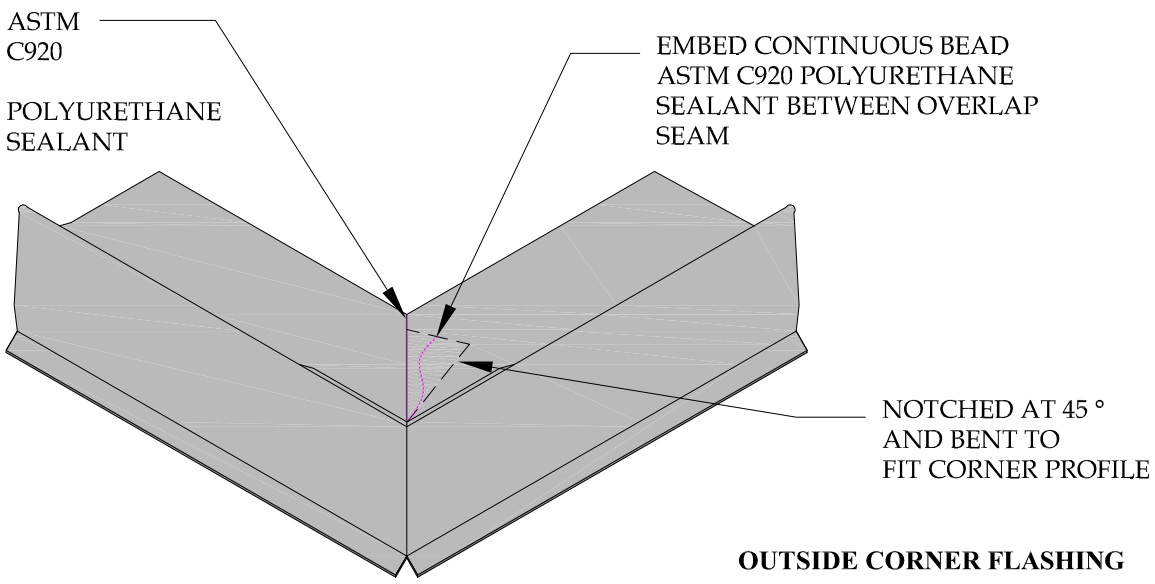

OUTSIDE CORNER FLASHING

DETAIL-EDGE METAL FLASHING

SCALE: N.T.S

PLI DEK

41610 Date St., Suite 104 * Murrieta, CA. 92562
Phone: 800.364.0287 * Fax: 951.834.9555
WWW.PLIDEK.COM

These waterproofing procedures are not to be used for permit and should be reviewed by the project architect. The waterproofing procedures are not complete plans or specifications and a professional design professional should be contacted prior to performing major waterproofing and repairs.

System:	Pli-Dek System ICC-ES ESR-2097
Detail:	EDGE METAL FLASHING
Job:	
Date:	08-04-2016
Dwn:	M.K.

Drawing Number: **PD-28D**