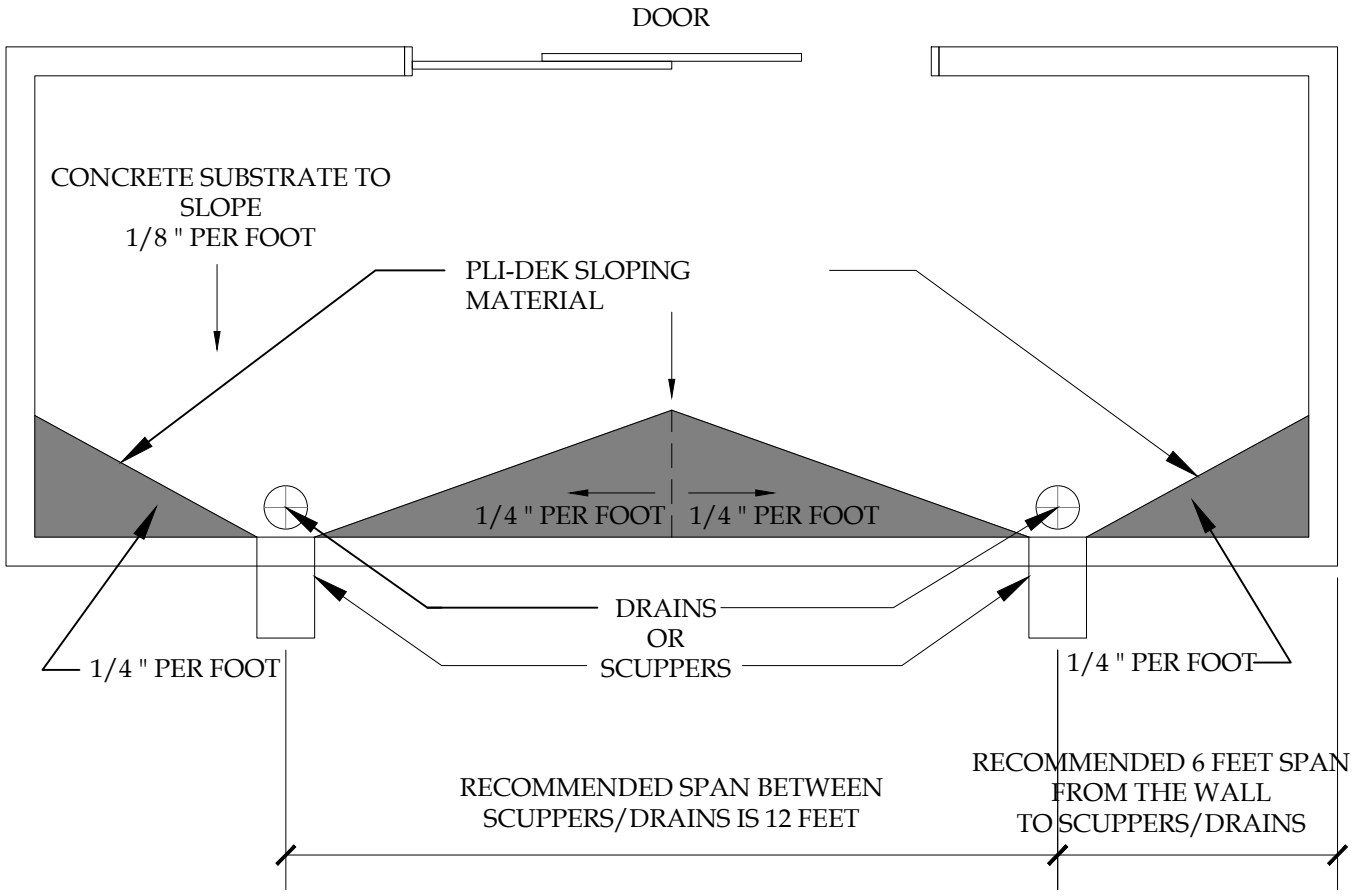

NOTES:

- CONSIDERATION MUST BE MADE IN REGARDS TO THE HEIGHT OF THE SHEET METAL FLASHING AT THE WALL TO DECK JUNCTION IN ORDER TO ALLOW THE EXTENSION OF THE METAL TO 4" BEYOND THE FINISHED DECK SURFACE ALLOWING 2" OF WORK SPACE.
- WHEN USING IN CONJUNCTION WITH CON-DEK SYSTEM, APPLY SLOPE MATERIAL PRIOR TO INSTALLATION OF FIBERGLASS AND PD RESIN (2 COATS).
- CRICKET LOCATION VARIES ACCORDING TO DRAIN/SCUPPER LOCATIONS.
- REFER TO CON-DEK APPLICATION INSTRUCTION AND SPECIFICATIONS FOR INSTALLATION GUIDELINES.

DETAIL-ENCLOSED DECK LOW WALL DRAINS & SCUPPER-CONCRETE SUBSTRATE

SCALE: N.T.S.

PLI-DEK

41610 Date St., Suite 104 * Murrieta, CA. 92562
Phone: 800.364.0287 * Fax: 951.834.9555
WWW.PLIDEK.COM

These waterproofing procedures are not to be used for permit and should be reviewed by the project architect. The waterproofing procedures are not complete plans or specifications and a professional design professional should be contacted prior to performing major waterproofing and repairs.

System:	Con-Dek System by Pli-Dek Systems, Inc. ICC-ES ESR-2097
Detail:	ENCLOSED DECK LOW WALL DRAINS & SCUPPER CONCRETE SUBSTRATE
Job:	
Date:	06-22-2016
Dwn:	M.K.

Drawing Number: **CD-10**