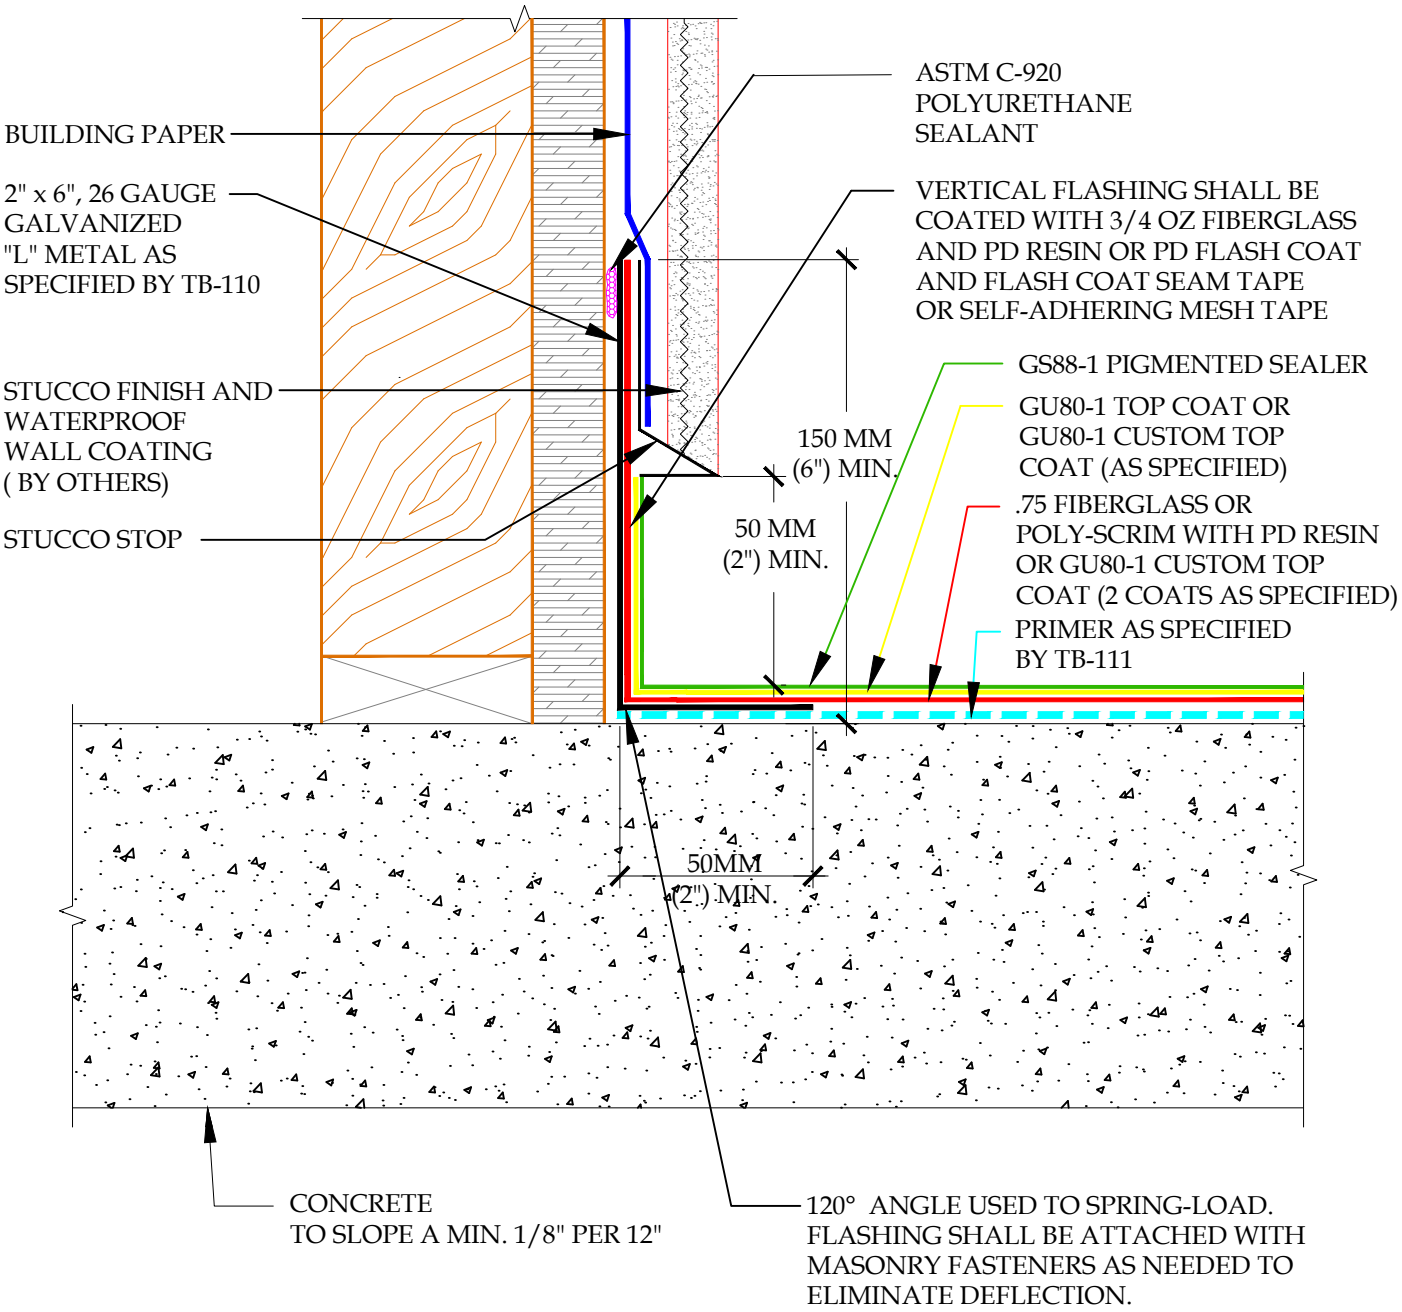

DETAIL-WALL TO DECK FLASHING FOR WOOD FRAME WALL OVER CONCRETE SUBSTRATE-INCLEMENT WEATHER

SCALE: N.T.S.

MIAMI-DADE COUNTY APPROVED

ICP BUILDING SOLUTIONS GROUP
WWW.ICPGROUP.COM

PLI-DEK WATERPROOFING SOLUTIONS
41610 Date St., Suite 104 * Murrieta, CA. 92562
Phone: 800.364.0287 * Fax: 951.834.9555
WWW.PLIDEK.COM

These waterproofing procedures are not to be used for permit and should be reviewed by the project architect. The waterproofing procedures are not complete plans or specifications and a professional design professional should be contacted prior to performing major waterproofing and repairs.

System:	Con-Dek System by Pli-Dek Systems, Inc. ICC-ES ESR-2097
Florida Product Approval Number: 15027.1 Miami-Dade County Notice of Acceptance Number: 17-1206.16	
Detail:	WALL TO DECK FLASHING FOR WOOD FRAME WALL OVER CONCRETE SUBSTRATE INCLEMENT WEATHER
Job:	
Date:	03/08/2020
Dwn:	E.L.
Drawing Number:	CD-4A-IW-NOA