1. PLYWOOD STAIR TREAD
2. PLYWOOD STAIR RISER
3. STANDARD 2" x 6", 26 GAUGE GALVANIZED, BONDERIZED FLASHING
4. 2.5 METAL LATH
5. GU80 BASE COAT
6. 3/4 OZ. FIBERGLASS & PD RESIN (CONTACT PLI-DEK FOR REQUIREMENTS)
7. GU80 TOP COAT
8. GS88 PIGMENTED SEALER

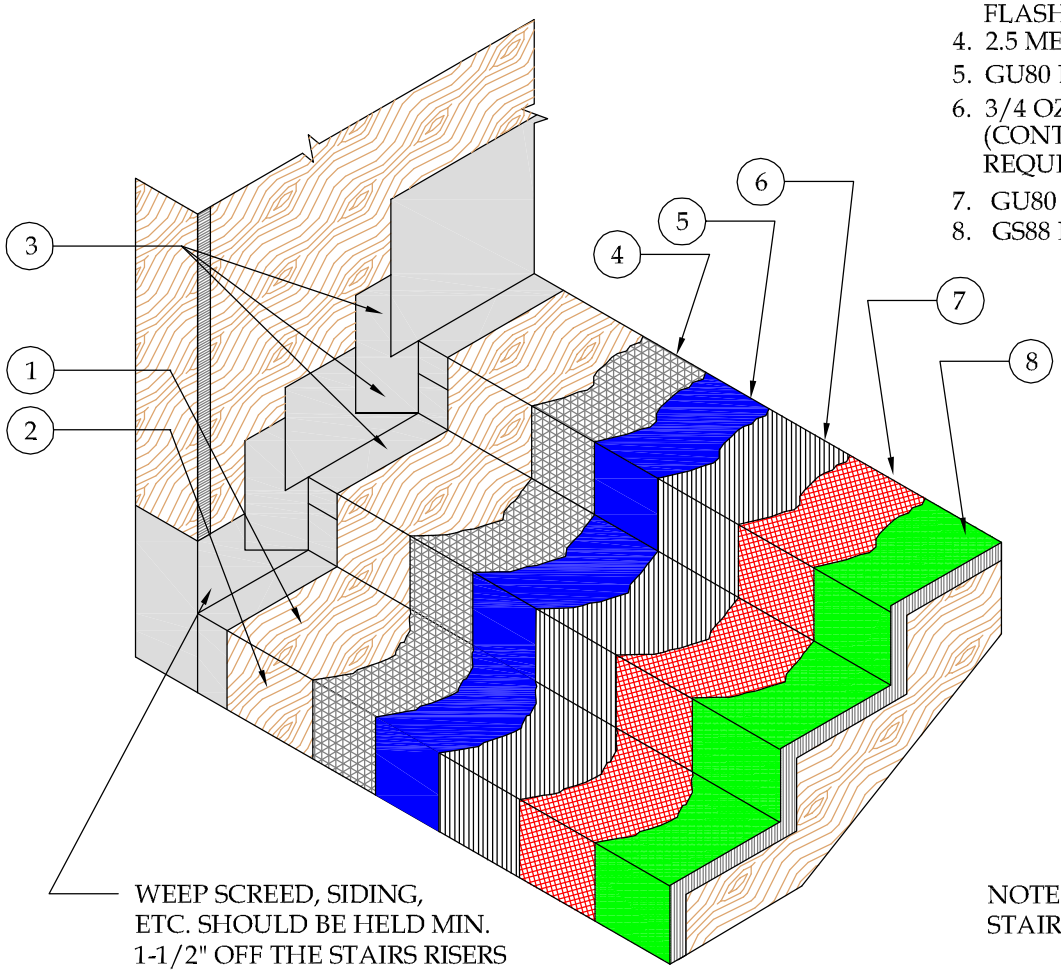

WEEP SCREED, SIDING, ETC. SHOULD BE HELD MIN. 1-1/2" OFF THE STAIRS RISERS AND TREAD

NOTE:
STAIR NOSING OPTIONAL

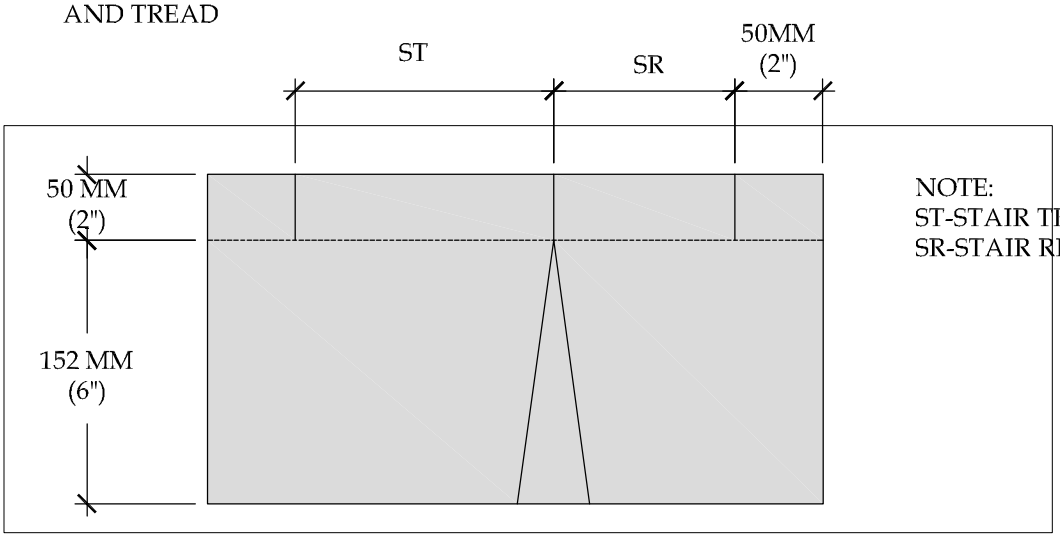

NOTE:
ST-STAIR TREAD DIMENSION
SR-STAIR RISER DIMENSION

DETAIL-STAIRWAY WALL FLASHING

SCALE: N.T.S.

PLI DEK

41610 Date St., Suite 104 * Murrieta, CA. 92562
Phone: 800.364.0287 * Fax: 951.834.9555
WWW.PLIDEK.COM

These waterproofing procedures are not to be used for permit and should be reviewed by the project architect. The waterproofing procedures are not complete plans or specifications and a professional design professional should be contacted prior to performing major waterproofing and repairs.

System:	Pli-Dek System ICC-ES ESR-2097
Detail:	Stairway Wall Flashing
Job:	
Date:	05-3-2013
Dwn:	H.K

Drawing Number: **PD-SA-2**