NOTE:
DRAIN DECK PLATES MEASURES:
230MM (9") SQUARE FOR 50MM (2")
250MM (10") SQUARE FOR 76MM
(3") DRAIN.

1. PRIMER (AS SPECIFIED)
2. 3/4 OZ. FIBERGLASS & PD RESIN (2 COATS)
3. GU80 TOP COAT
4. GS88 PIGMENTED SEALER

NOTE:
CAST IRON DRAINS ARE ACCEPTABLE
OVER STRUCTURAL CONCRETE

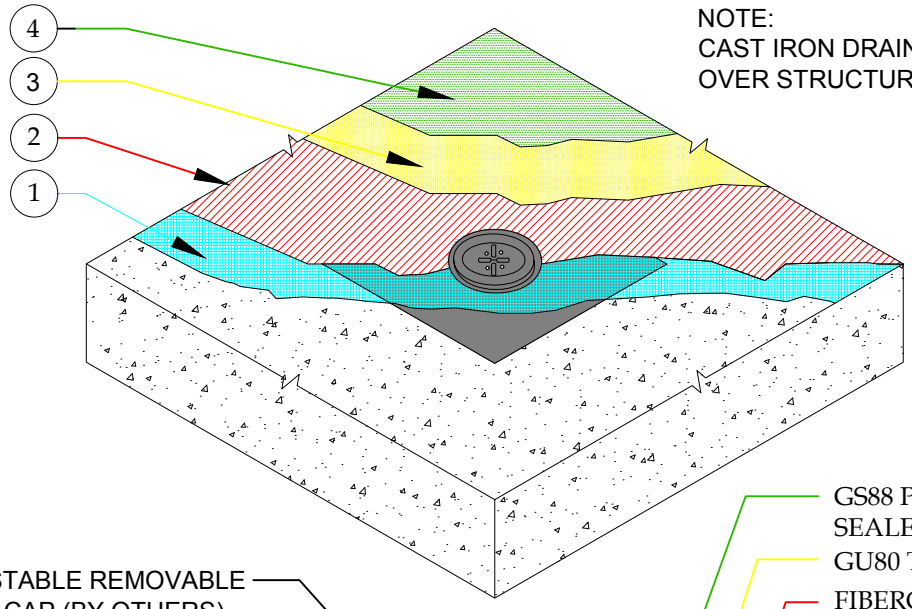


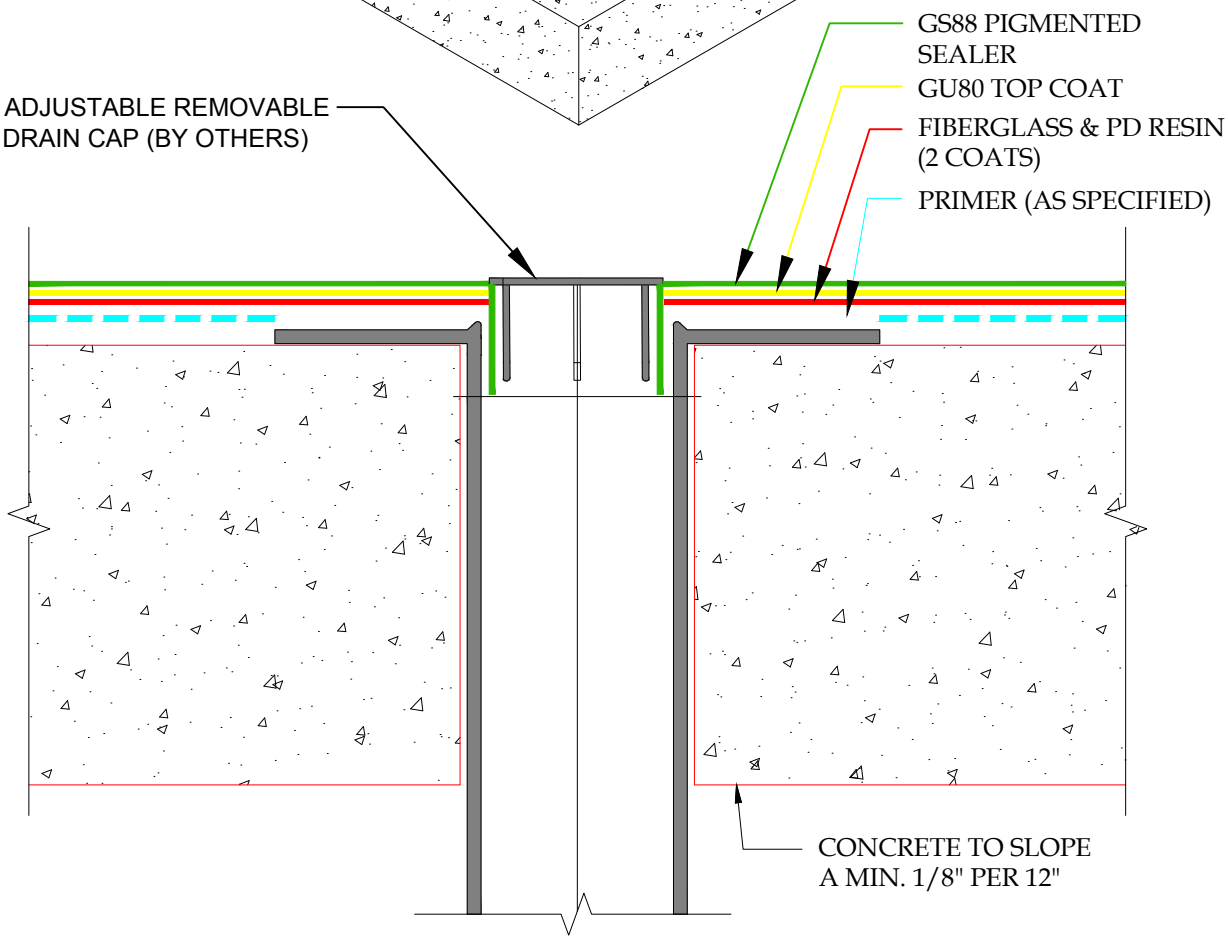


# DETAIL-CONCRETE DECK DRAIN-LIGHTWEIGHT CONCRETE

SCALE: N.T.S.

PLI DEK

41610 Date St., Suite 104 * Murrieta, CA. 92562
Phone: 800.364.0287 * Fax: 951.834.9555
WWW.PLIDEK.COM

These waterproofing procedures are not to be used for permit and should be reviewed by the project architect. The waterproofing procedures are not complete plans or specifications and a professional design professional should be contacted prior to performing major waterproofing and repairs.

| | |
|---|---|
| System: | Con-Dek System by Pli-Dek Systems, Inc. |
| Detail: | ICC-ES ESR-2097 CONCRETE DECK DRAIN LIGHTWEIGHT CONCRETE |
| Job: | |
| Date: | 06-22-2016 |
| Dwn: | M.K. |

Drawing Number: **CD-11**