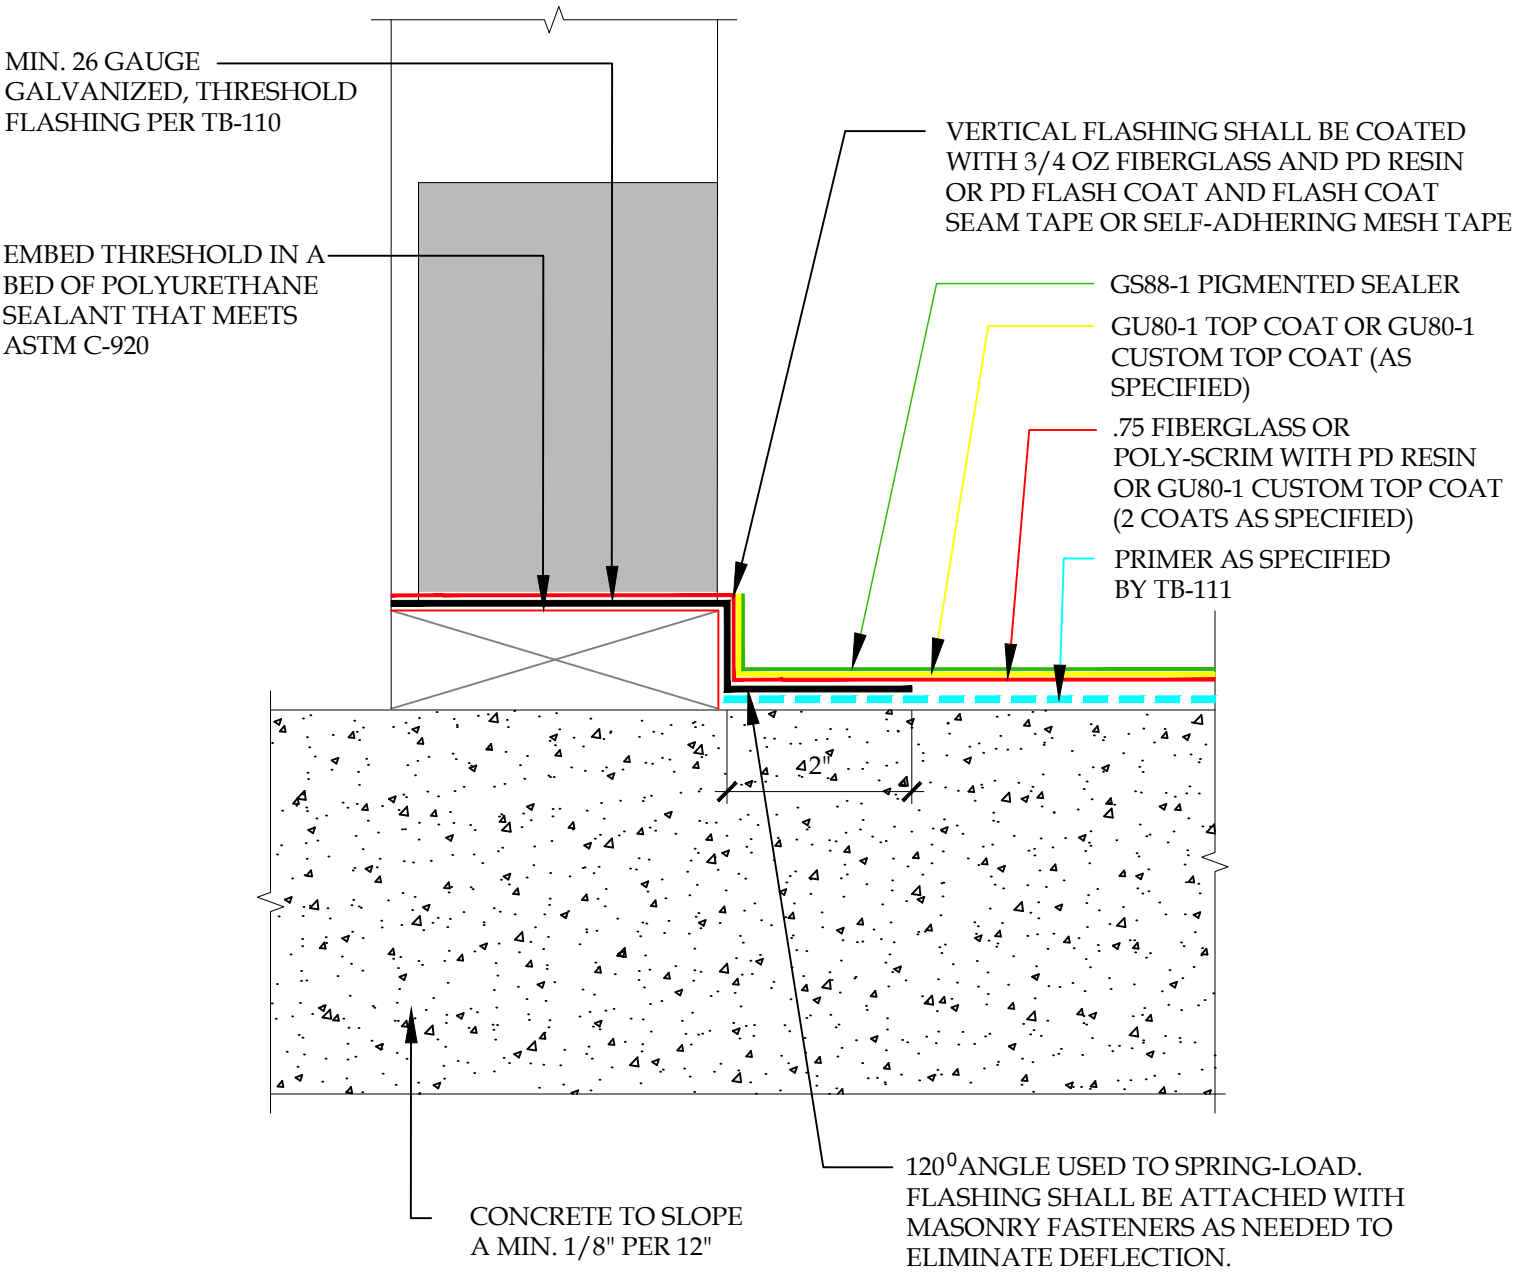


# DETAIL-DOOR PAN FLASHING-ONE PIECE OVER CONCRETE SUBSTRATE - INCLEMENT WEATHER

SCALE: N.T.S.

MIAMI-DADE COUNTY APPROVED

ICP BUILDING SOLUTIONS GROUP
WWW.ICPGROUP.COM

PLI-DEK WATERPROOFING SOLUTIONS
41610 Date St., Suite 104 * Murrieta, CA. 92562
Phone: 800.364.0287 * Fax: 951.834.9555
WWW.PLIDEK.COM

These waterproofing procedures are not to be used for permit and should be reviewed by the project architect. The waterproofing procedures are not complete plans or specifications and a professional design professional should be contacted prior to performing major waterproofing and repairs.

| | |
|---|---|
| System: | Con-Dek System by Pli-Dek Systems, Inc. ICC-ES ESR-2097 |
| | Florida Product Approval Number: 15027.1<br>Miami-Dade County Notice of Acceptance Number: 17-1206.16 |
| Detail: | DOOR PAN FLASHING ONE PIECE OVER CONCRETE SUBSTRATE - INCLEMENT WEATHER |
| Job: | |
| Date: | 03/08/2020 |
| Dwn: | E.L. |
| Drawing Number: | CD-2B-IW-NOA |