NOTE:
AVAILABLE WITH 4" BRONZE
ROUND GRATE, OR 5" x 5" NICKEL
BRONZE SQUARE GRATE.
ADJUSTABLE FROM 1"-3".

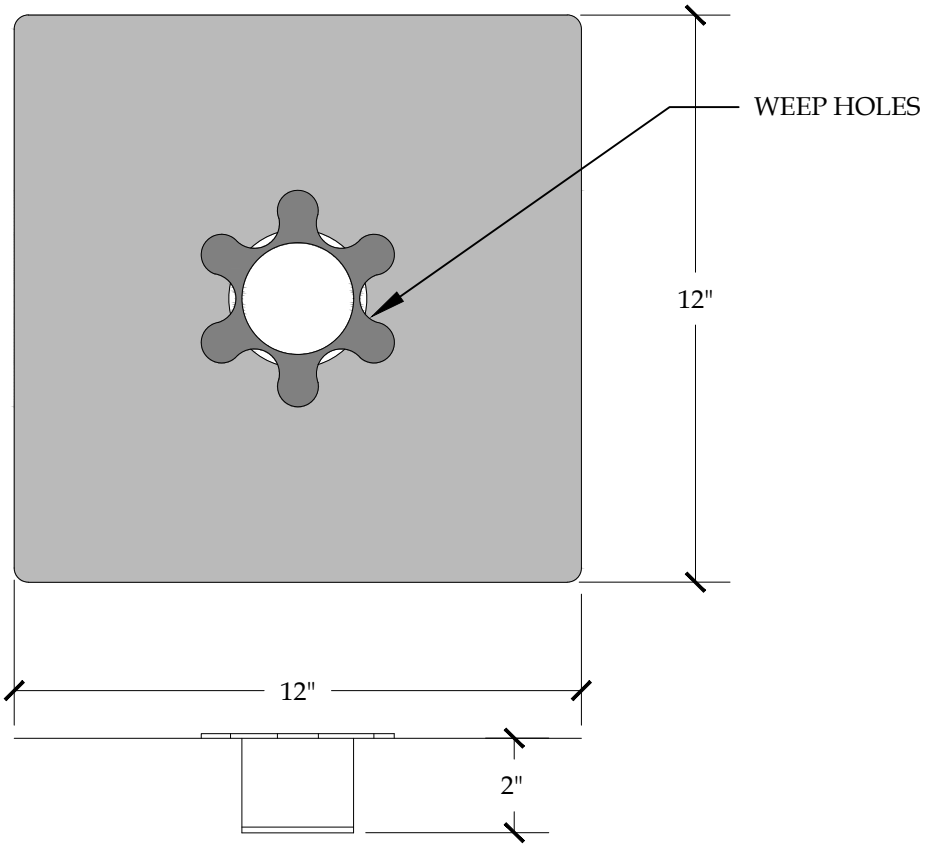

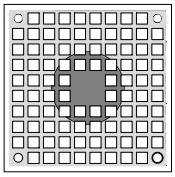

SQUARE GRATE

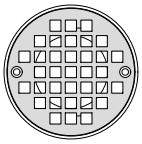

ROUND GRATE

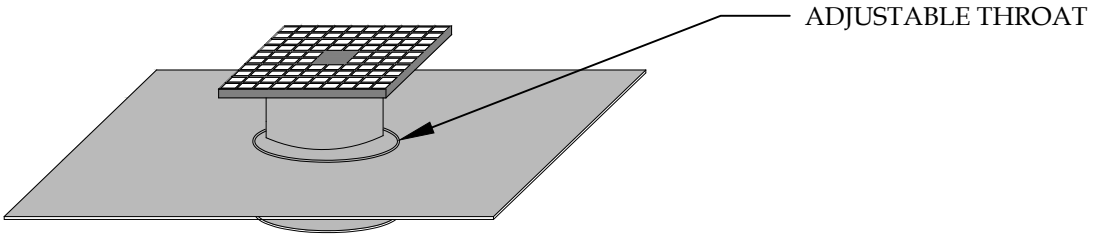

DETAIL-ADJUSTABLE STAINLESS STEEL TILE DECK DRAIN

SCALE: N.T.S.

PLI DEK

41610 Date St., Suite 104 * Murrieta, CA. 92562
Phone: 800.364.0287 * Fax: 951.834.9555
WWW.PLIDEK.COM

These waterproofing procedures are not to be used for permit and should be reviewed by the project architect. The waterproofing procedures are not complete plans or specifications and a professional design professional should be contacted prior to performing major waterproofing and repairs.

System:	Pli-Dek System ICC-ES ESR-2097	
Detail:	ADJUSTABLE STAINLESS STEEL TILE DECK DRAIN	
Job:		Drawing Number:
Date:	08-04-2016	PD-25
Dwn:	M.K.	