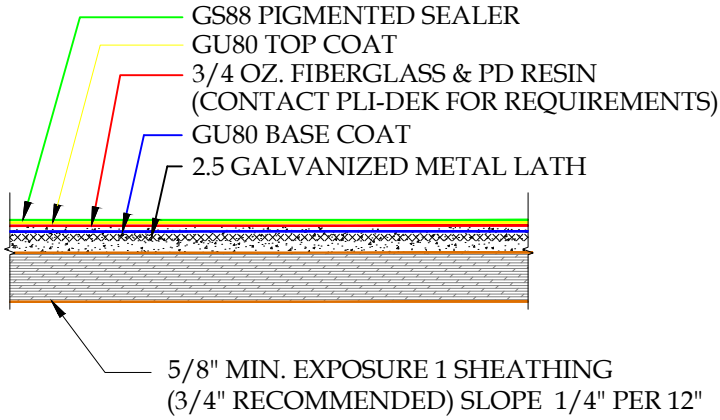

1. 2.5 GALVANIZED METAL LATH
2. GU80 BASE COAT
3. 3/4 OZ. FIBERGLASS & PD RESIN (CONTACT PLI-DEK FOR REQUIREMENTS)
4. GU80 TOP COAT
5. GS88 PIGMENTED SEALER

DETAIL D

SCALE: N.T.S.

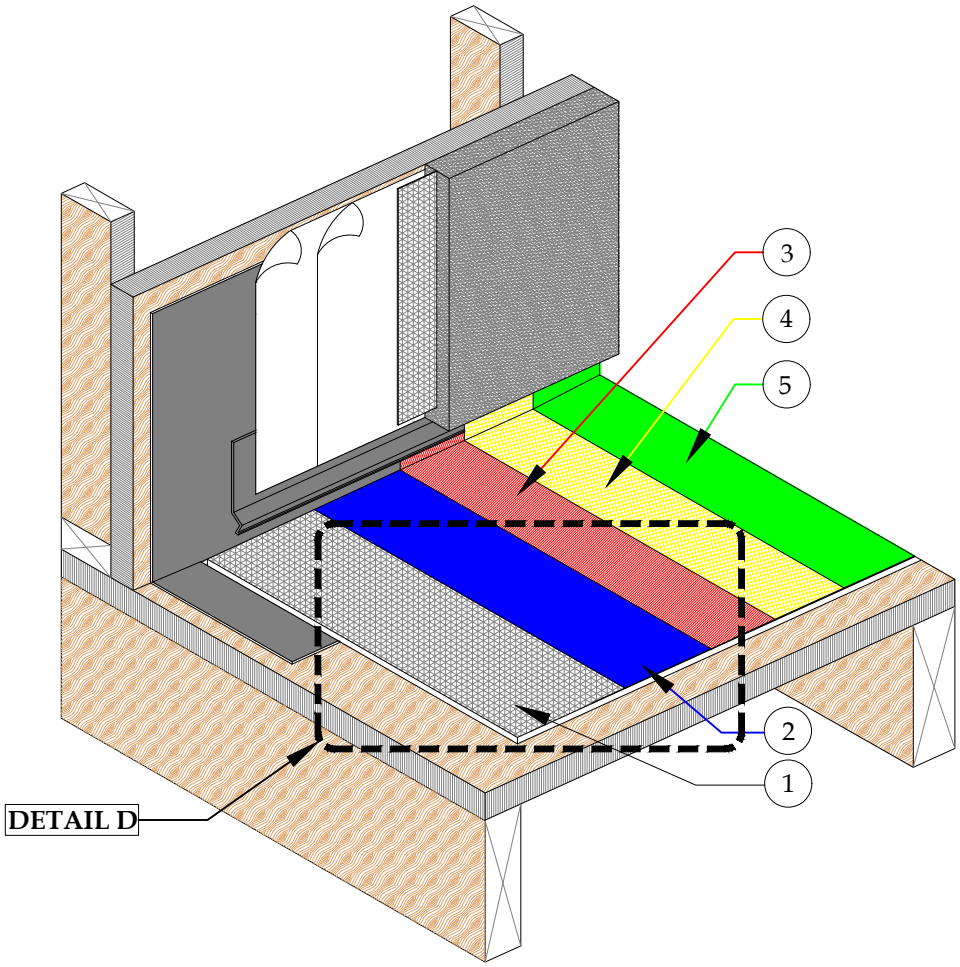

DETAIL-DECK TO WALL FLASHING DETAIL

SCALE: N.T.S.

PLI DEK

41610 Date St., Suite 104 * Murrieta, CA. 92562
Phone: 800.364.0287 * Fax: 951.834.9555
WWW.PLIDEK.COM

These waterproofing procedures are not to be used for permit and should be reviewed by the project architect. The waterproofing procedures are not complete plans or specifications and a professional design professional should be contacted prior to performing major waterproofing and repairs.

System:	Pli-Dek System ICC-ES ESR-2097
Detail:	DECK TO WALL FLASHING DETAIL ON PLYWOOD DECK
Job:	
Date:	08-04-2016
Dwn:	M.K.
Drawing Number:	PD-9